ALDERWOOD

LANDSCAPE ARCHITECTURE | CONSTRUCTION

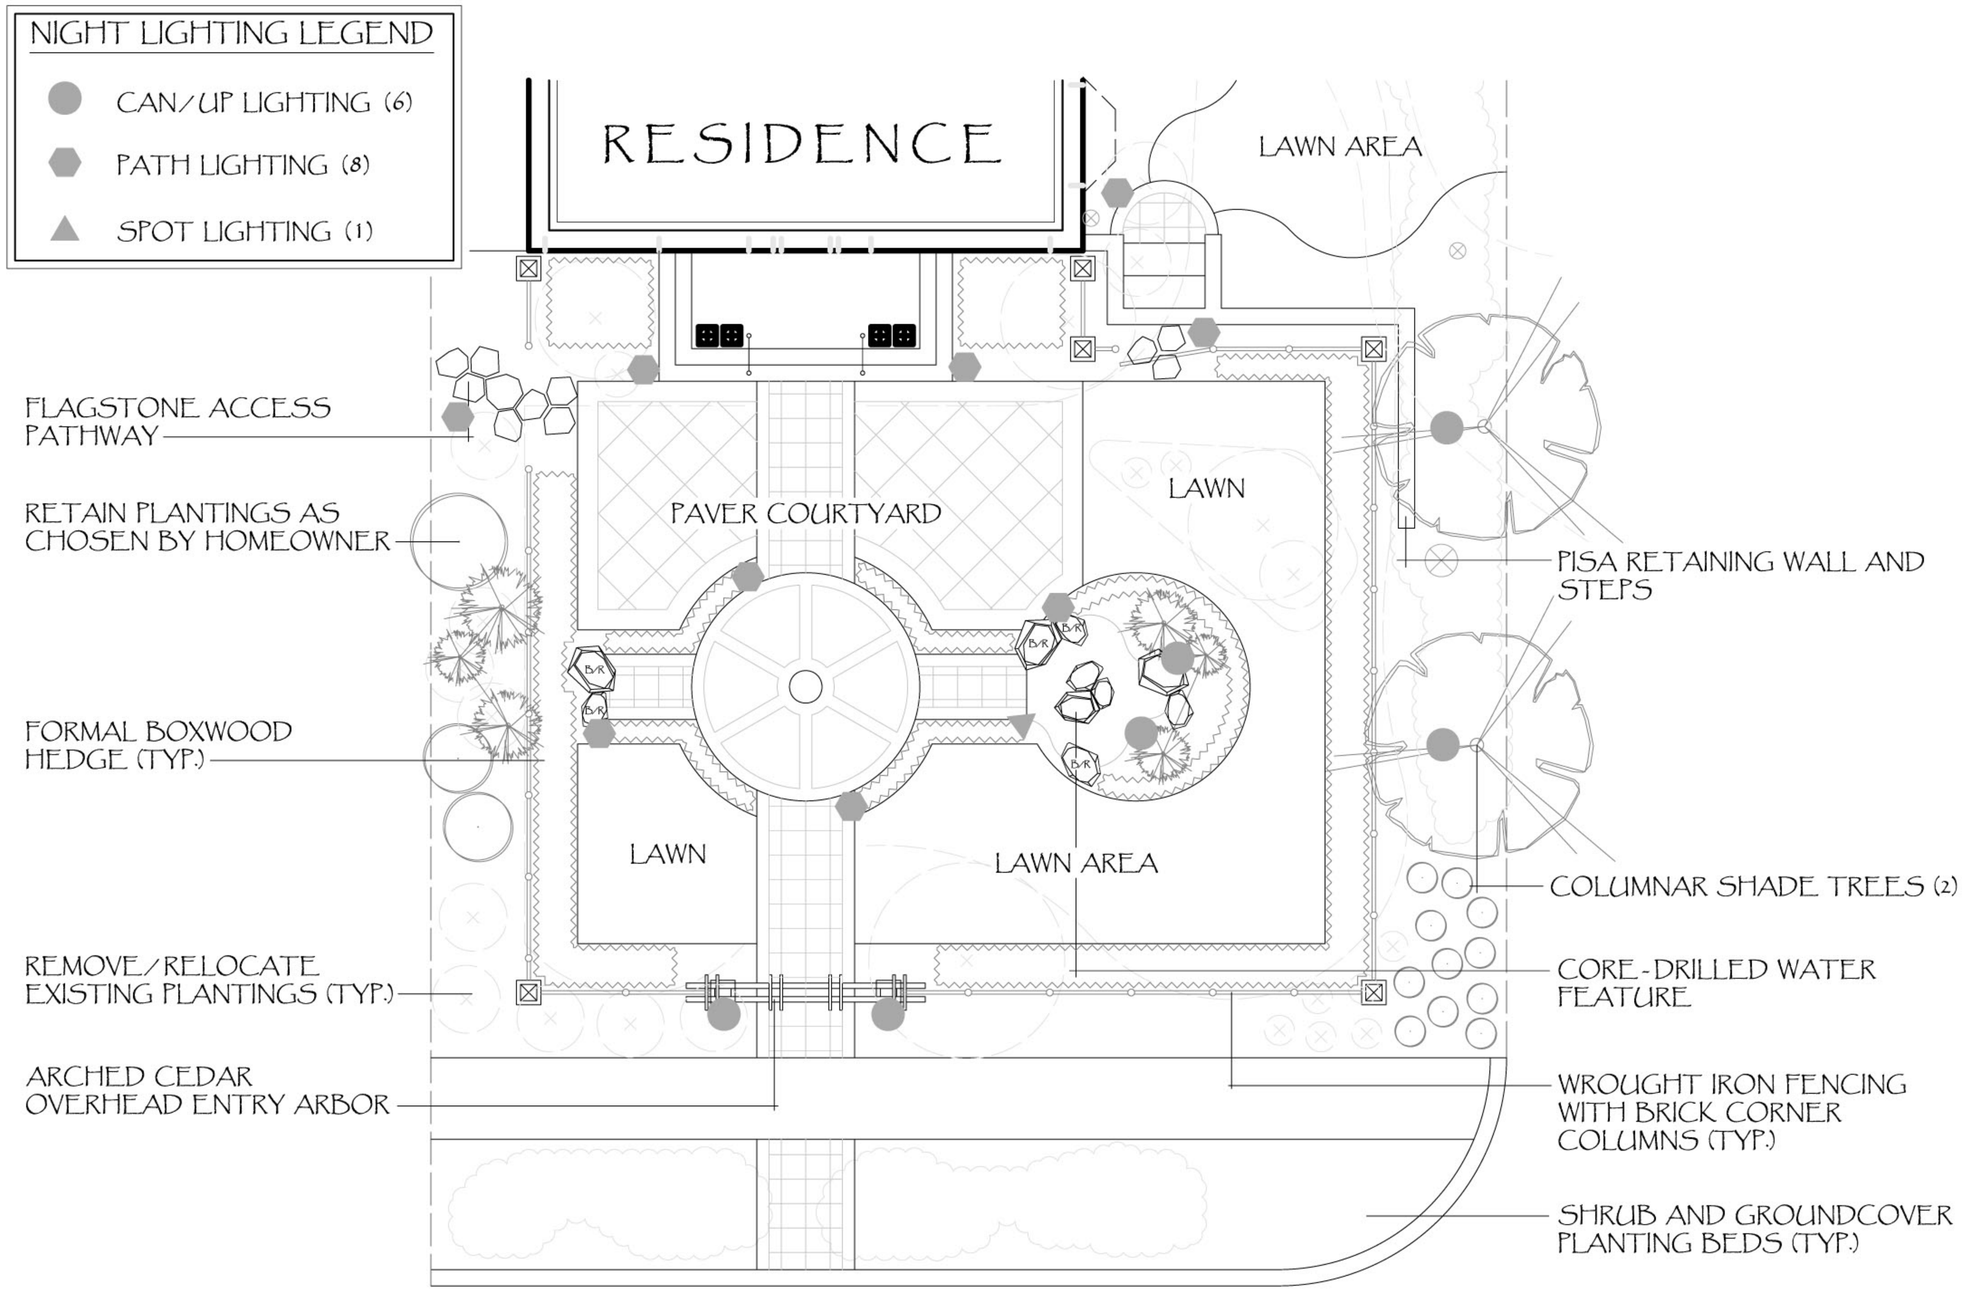

VANCE

© ALDERWOOD LANDSCAPING 2004

14212 N. Market St. Mead, WA USA
www.alderwoodlandscaping.com
phone 509> 467.8298
fax 509> 467.4183
toll free 866> 467.8298
>99021

project >	sheet >	date >	scale >	designer >	architect >	
VANCE	1 OF 1	01-03-05	1/4" = 1'-0"			North